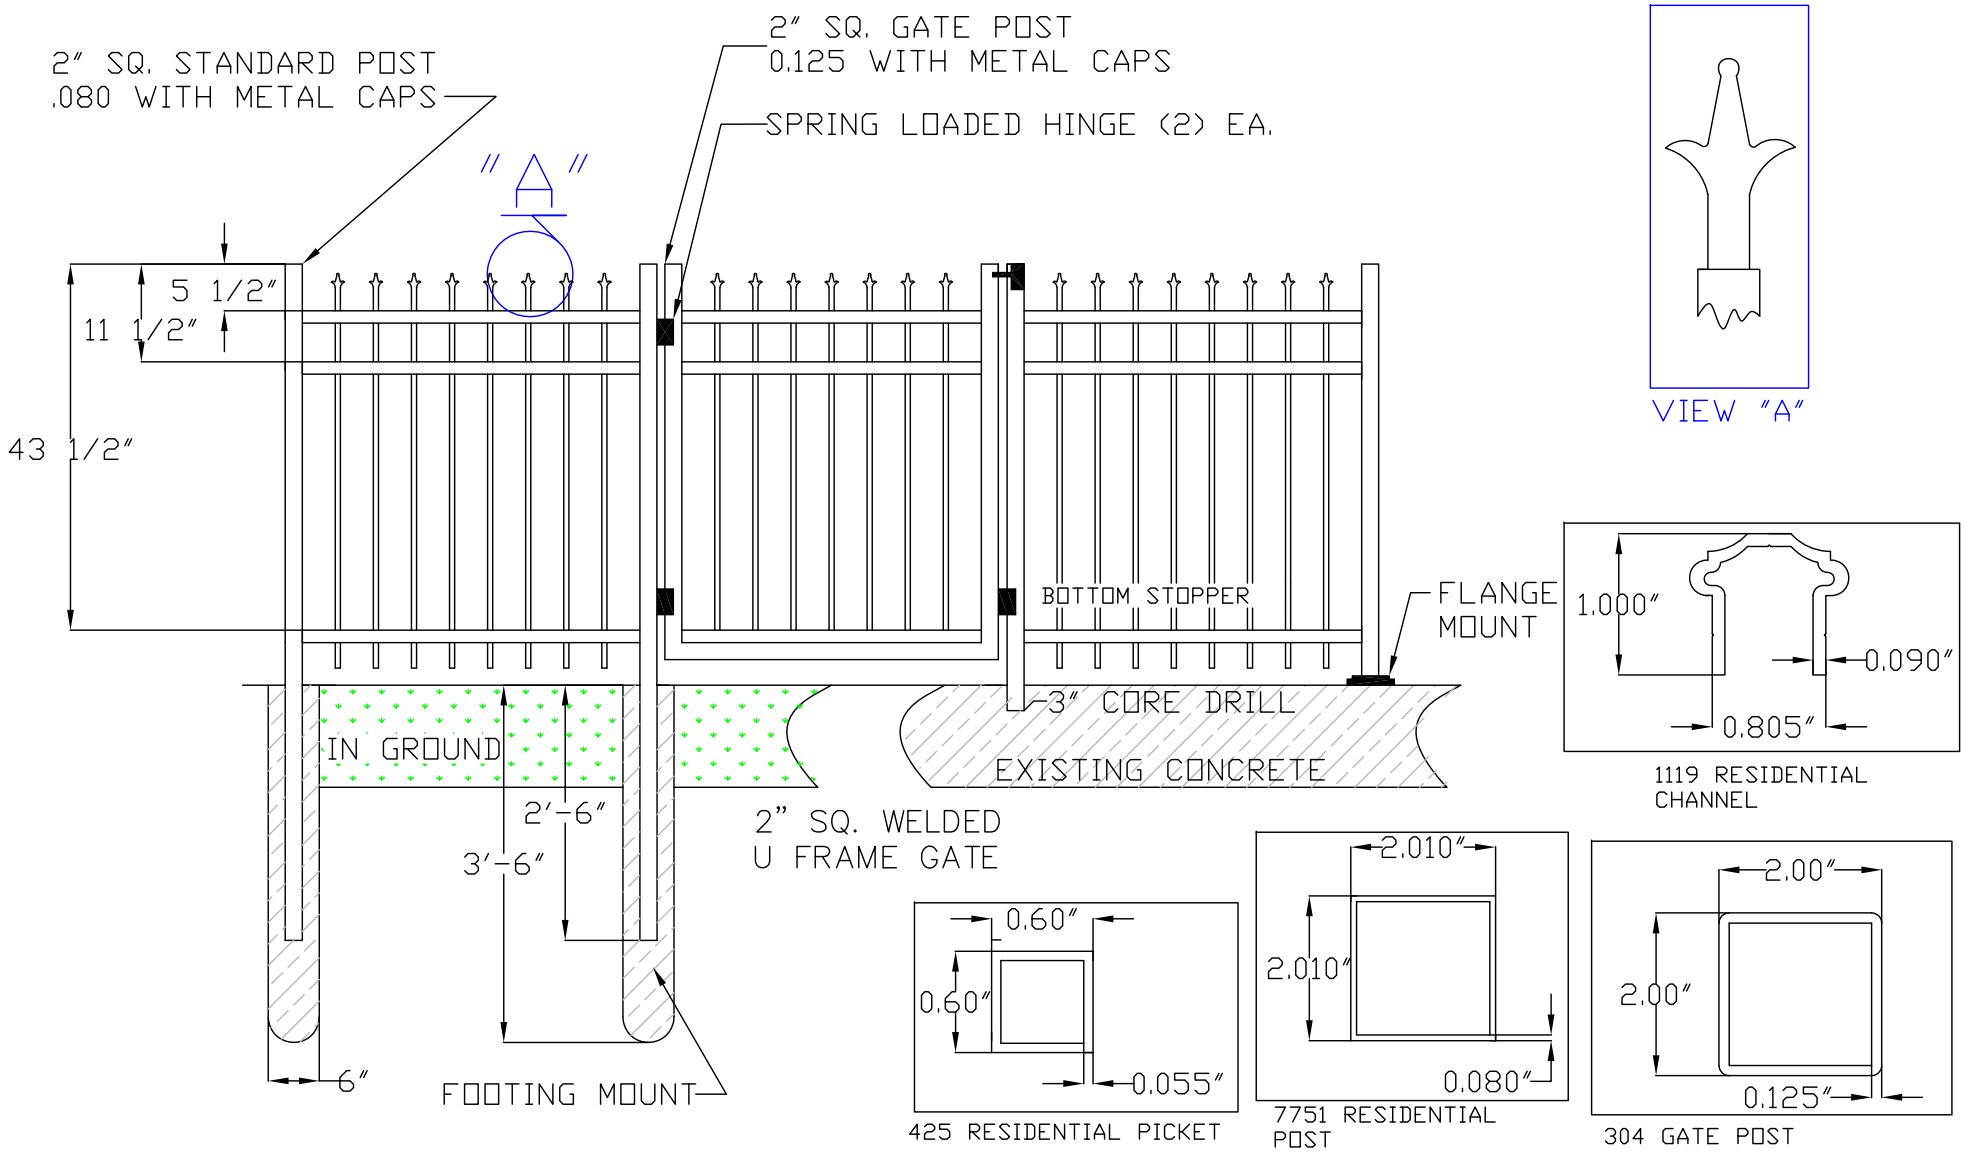

MANUFACTURED BY:
ELEGANT ALUMINUM PRODUCTS
16965 MASONIC, FRASER MI 48026
586-293-1020 FAX 586-293-1070
WWW.ELEGANTALUMINUM.COM

3 POINT TRINITY(ADD ON SPEAR)
FENCE ELEVATION
RESIDENTIAL GRADE FENCE
4' HIGH

CUSTOMER:

APPROXAL SIGNATURE X _____